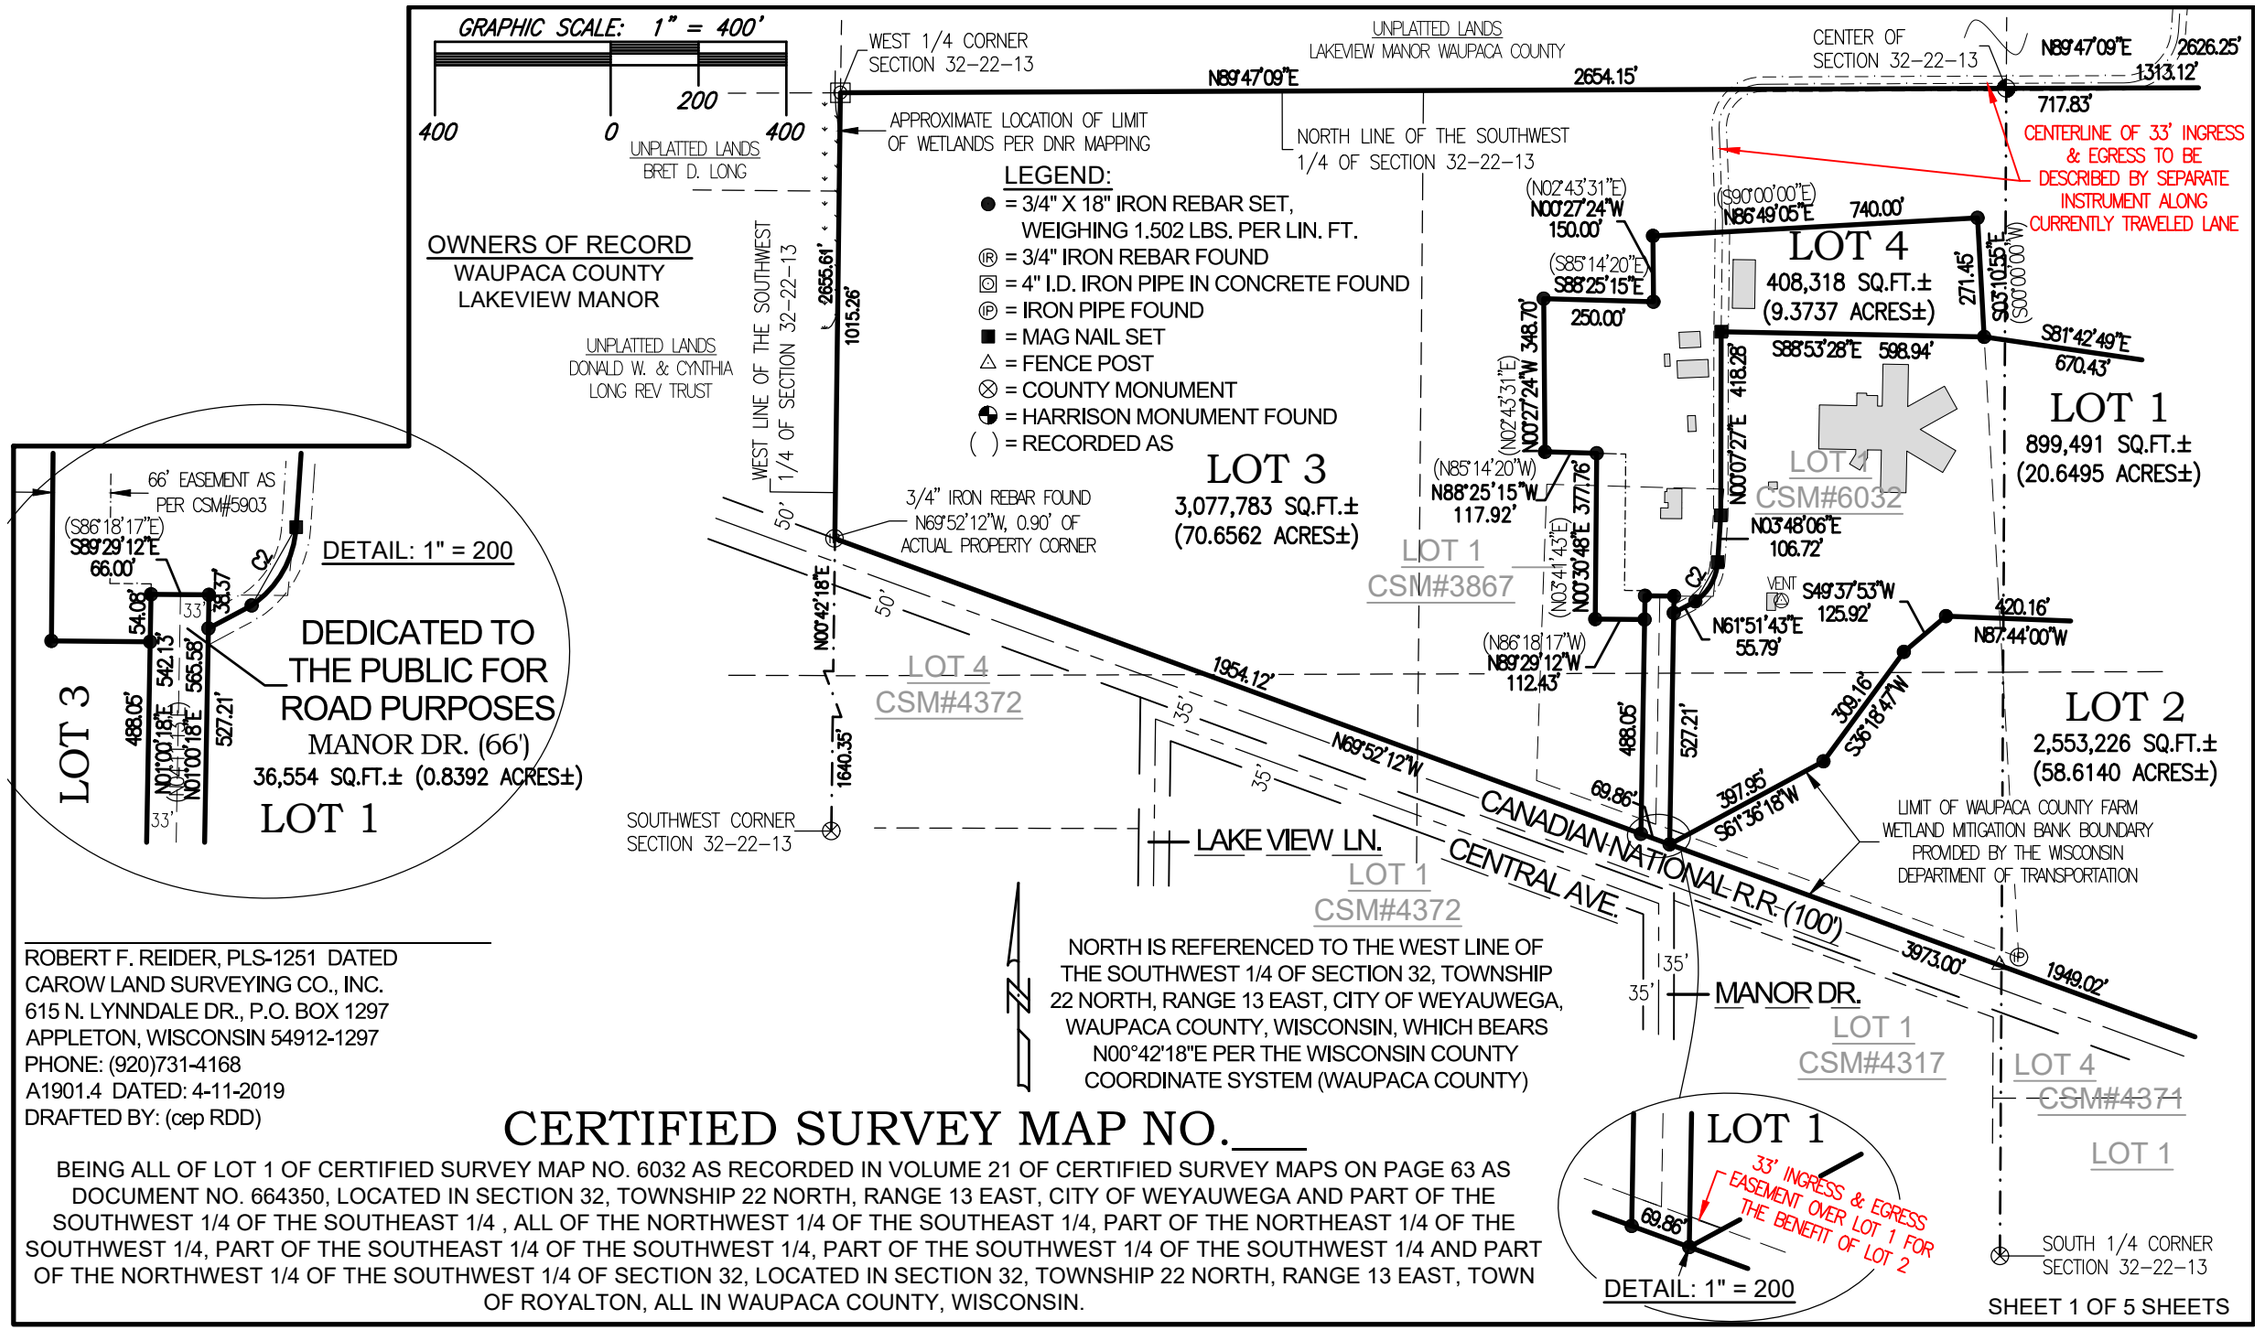

ROBERT F. REIDER, PLS-1251 DATED
CAROW LAND SURVEYING CO., INC.
615 N. LYNNDALE DR., P.O. BOX 1297
APPLETON, WISCONSIN 54912-1297
PHONE: (920)731-4168
A1901.4 DATED: 4-11-2019
DRAFTED BY: (cep RDD)

CERTIFIED SURVEY MAP NO.___

BEING ALL OF LOT 1 OF CERTIFIED SURVEY MAP NO. 6032 AS RECORDED IN VOLUME 21 OF CERTIFIED SURVEY MAPS ON PAGE 63 AS DOCUMENT NO. 664350, LOCATED IN SECTION 32, TOWNSHIP 22 NORTH, RANGE 13 EAST, CITY OF WEYAUWEGA AND PART OF THE SOUTHWEST 1/4 OF THE SOUTHEAST 1/4 , ALL OF THE NORTHWEST 1/4 OF THE SOUTHEAST 1/4, PART OF THE NORTHEAST 1/4 OF THE SOUTHWEST 1/4, PART OF THE SOUTHEAST 1/4 OF THE SOUTHWEST 1/4, PART OF THE SOUTHWEST 1/4 OF THE SOUTHWEST 1/4 AND PART OF THE NORTHWEST 1/4 OF THE SOUTHWEST 1/4 OF SECTION 32, LOCATED IN SECTION 32, TOWNSHIP 22 NORTH, RANGE 13 EAST, TOWN OF ROYALTON, ALL IN WAUPACA COUNTY, WISCONSIN.